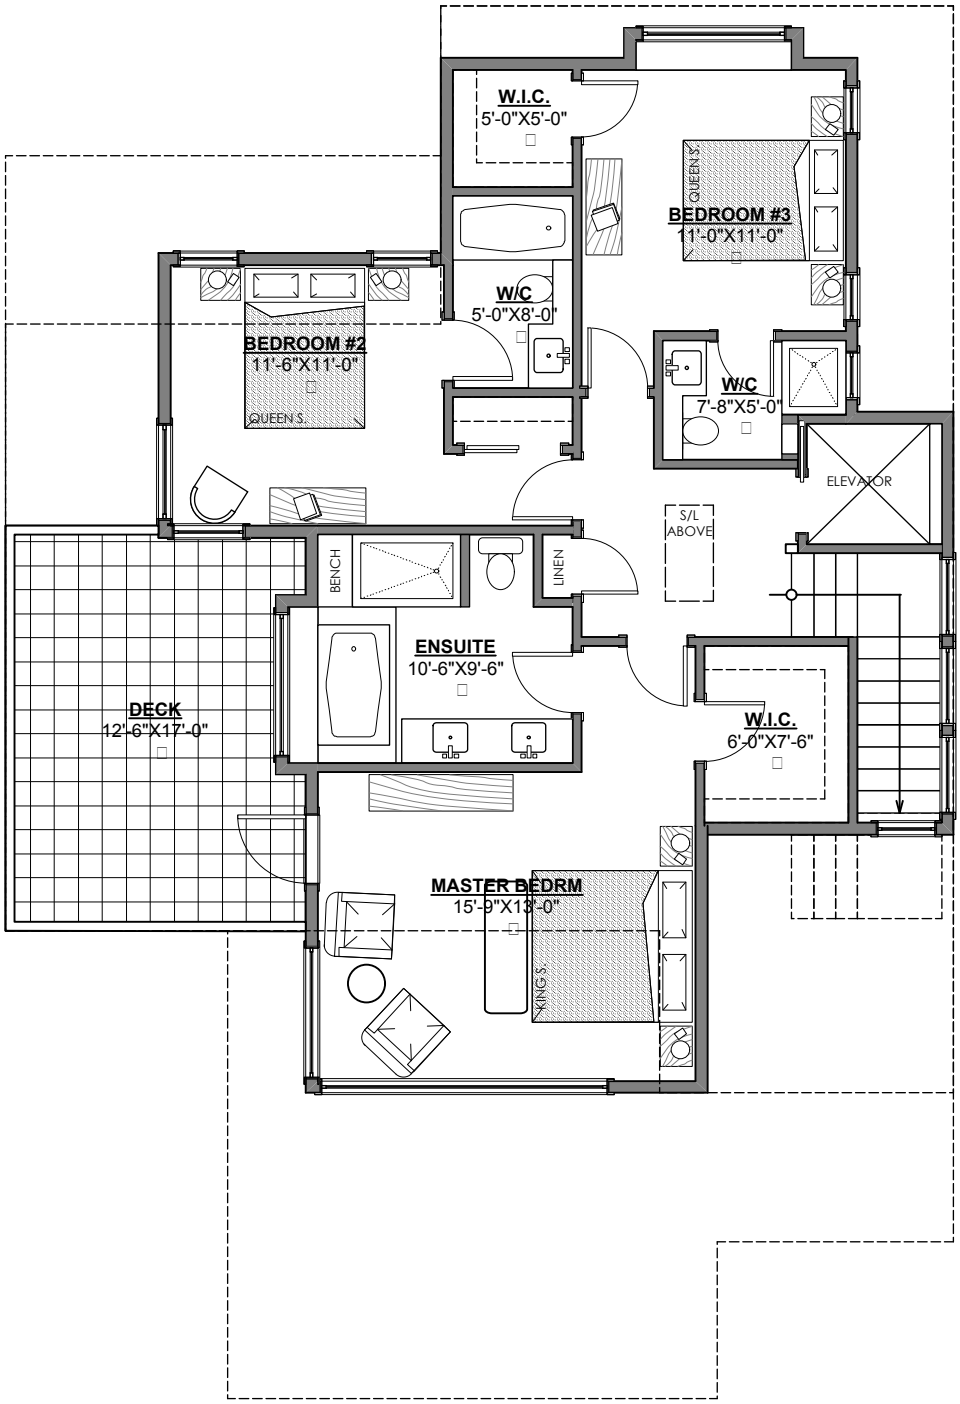

UPPER FLOOR PLAN

1021 SF

194 ROCKLAND RD., NORTH VAN

PROPOSED HOUSE PLANS

scale: 1/8" = 1'-0"

date: JAN. 12, 2016

© architype design inc.